AUDIOVISUAL SYMBOL LEGEND

SYMBOL	DESCRIPTION	DEVICE MANUF/MODEL	ROUGH-IN	MOUNTING HEIGHT	TAP(watts)	COLOR	WEIGHT(lbs)	DETAIL LOCATION	DEVICE INSTALLED BY	COORDINATION ITEMS
S1	SPEAKER, CEILING, PENDANT MOUNTED	SONANCE PS-P63T	CUSTOM BY AV CONTRACTOR	11'00" AFF	15W	WHITE	--	6/AV4.01	AV CONTRACTOR	J-BOX INSTALLED BY EC
S2	SPEAKER, CEILING, FLUSH MOUNTED	SONANCE PS-C63RT	CUSTOM BY AV CONTRACTOR	FLUSH IN FINISHED CEILING	15W	WHITE	--	5/AV4.01	AV CONTRACTOR	--
S3	SPEAKER, CEILING, FLUSH MOUNTED	SONANCE PS-C63RT	SON40126	FLUSH IN FINISHED CEILING	15W	WHITE	--	4/AV4.01	AV CONTRACTOR	--
S4	SPEAKER, WALL, SURFACE MOUNTED	SONANCE PS-S63T	CUSTOM BY AV CONTRACTOR	10' AFF	7.5/3.8W	BLACK	--	3/AV4.01	AV CONTRACTOR	J-BOX INSTALLED BY EC
E1	AV SOURCE EQUIPMENT LOCATION	EQUIPMENT SHELF	FURNISHED BY OWNER	--	--	--	--	1/AV4.01	AV CONTRACTOR	J-BOX INSTALLED BY EC
V1	AV VOLUME CONTROL PANEL, FLUSH MOUNTED	LOWELL 100W VOLUME CONTROL (X5)	4" J-BOX W/ 1-GANG PLASTER RING	48" AFF	--	WHITE	--	--	AV CONTRACTOR	J-BOX INSTALLED BY EC

COORDINATION ITEMS LEGEND

	DUPLEX ELECTRICAL RECEPTACLE-WALL	SHOWN FOR COORDINATION PURPOSES ONLY - EXCLUDED FROM AV SCOPE	60" AFF		--	INSTALLED BY ELECTRICAL CONTRACTOR
	TELECOM/DATA OUTLET-WALL	SHOWN FOR COORDINATION PURPOSES ONLY - EXCLUDED FROM AV SCOPE	AS INDICATED		--	INSTALLED BY TELECOMMUNICATIONS CONTRACTOR

LAYOUT SYMBOLS LEGEND

DEVICE	CABLE/CONDUIT ID	LEADER TYPES
AV DEVICE, DEVICE ID, ZONE ID	CABLE DESTINATION, CONDUIT QTY., CABLE RUN ID, CONDUIT SIZE (E1-S101, (1) 1-1/4"C)	CONDUIT ONLY, CABLE ONLY, CABLE AND CONDUIT

CABLE IDENTIFICATION TABLE

DESIGNATION	DESCRIPTION	LENGTH	PURPOSE	LOCATION	PROVIDED BY	INSTALLED BY
B	16 AWG / 2 COND TWISTED PAIR, PLENUM	BULK	LOUDSPEAKER	FIELD	PLAYNETWORK	AV INSTALLER
D	22 AWG / 2 COND TWISTED PAIR W/ DRAIN WIRE & SHIELD, PLENUM	BULK	LINE LEVEL AUDIO	FIELD	FBO	--
AA	CAB03167 RCA-M	6'	LINE LEVEL AUDIO	E1	PLAYNETWORK	AV INSTALLER

GENERAL INSTALLATION NOTES:

1) INSTALLER TO FIELD LABEL ALL CABLES AS NOTED ON 1/AV1.01 AND 4/AV1.01

FLAG NOTES:

1. VERIFY HEADEND EQUIPMENT LOCATION ON-SITE
2. EMERGENCY SOUND SYSTEM CUTOFF: CONNECT AMPLIFIER MIC MUTE TERMINAL TO NORMALLY OPEN RELAY AT FIRE ALARM PANEL. CABLE AND RELAY PROVIDED BY LIFE-SAFETY VENDOR.

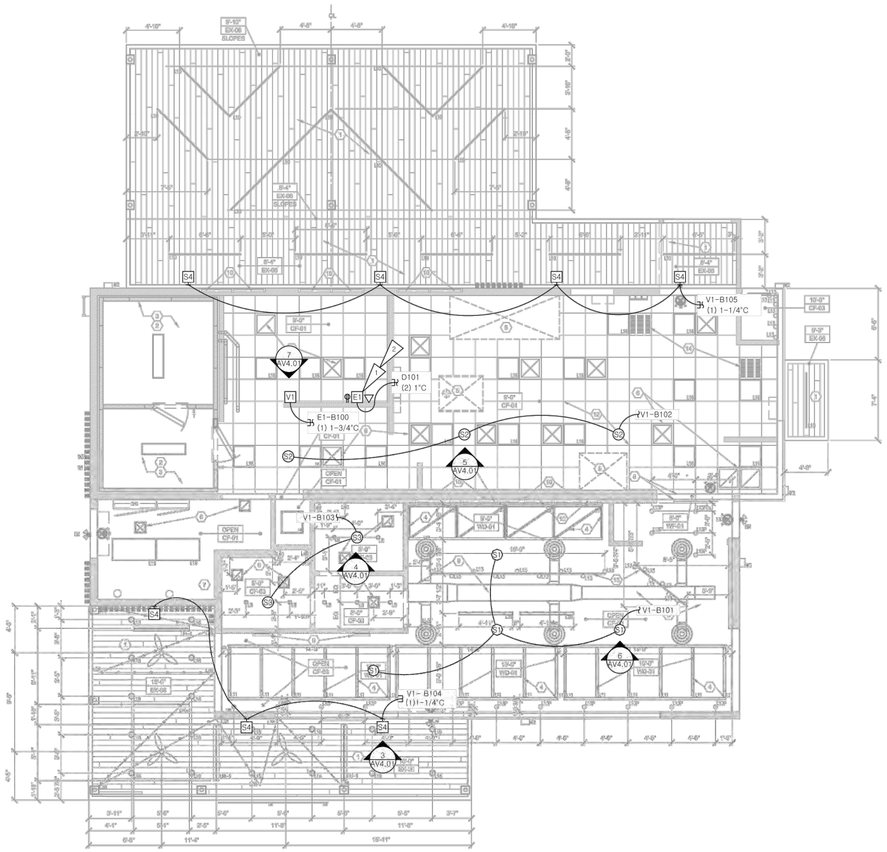

1 AUDIOVISUAL LAYOUT
SCALE: 1/4"=1'-0"

PLAY NETWORK.

WWW.PLAYNETWORK.COM

SCALE: AS INDICATED
DATE: 2021-06-18
DRAWN BY: BMW
CHECKED BY: TA
PROJECT MANAGER: DF
PROJECT NUMBER: 2013499

#	DATE	DESCRIPTION

HARDEES

STORE #XXXX
NOLENSVILLE, TN
37135

AV LAYOUT & WIRING DIAGRAM

AV1.01

wd
7007 DISCOVERY BLVD
DUBLIN, OH 43017
614.634.7000 T
WDPARTNERS.COM

Hardee's

HARDEE'S
RESTAURANT OF THE FUTURE PROTOTYPE
NOLENSVILLE PIKE AT BURKITT PLACE DRIVE
2010 AVA PLACE
NOLENSVILLE, TENNESSEE 37135

HARDEE'S
NOLENSVILLE
STORE#:6625
NOLENSVILLE TN
37135

ISSUE DATES
DD 04-12-2021
PLANNING 04-30-2021
PERMIT 05-26-2021

REVISIONS
ADDENDUM A 07-12-2021

A

WD PROJECT NUMBER
CKECD0002

E502.1

AV LAYOUT AND DETAILS