CORNER RECORD

Agency Index BK 150 PG 12

Document Number CR 16320

City of Fremont County of Alameda, California

Brief Legal Description Within Parkmeadow Drive, between the intersections with Deschutes Pl, and with Ute Court

CORNER TYPE

☐ Government Corner ☒ Control
☐ Meander ☐ Property
☐ Rancho ☐ Other

Date of Survey November 9, 2022

COORDINATES (Optional)

N. E.
Elevation
Units ☐ Metric ☐ U.S. Survey Foot
Horizontal Datum
Zone Epoch Date
Vertical Datum
☐ Complies with Public Resourses Code §§8801-8819
☐ Complies with Public Resourses Code §§8890-8902

PLS Act Ref.:	☐ 8765(d)	☒ 8771	☐ 8773	☐ Other:
Corner/ Monument:	☐ Left as found	☐ Established	☐ Rebuilt	☐ Pre-Construction
	☐ Found and tagged	☒ Reestablished	☐ Referenced	☒ Post-Construction

Narrative of corner identified and monument as found, set, reset, replaced, or removed:

☒ See sheet #2 for description(s):

- 3" BRASS DISK, WITH PUNCH, IN WELL, CITY OF FREMONT. REESTABLISHED USING HORIZONTAL CONTROL FROM PRE-CONSTRUCTION CORNER RECORD 16181, OF ALAMEDA COUNTY RECORDS.

SURVEYOR'S STATEMENT

This Corner Record was prepared by me or under my direction in conformance with the Professional Land Surveyors' Act on November 29, 2022

Signed P.L.S. or ~~R.C.E.~~ No. 8040

PROFESSIONAL LAND SURVEYOR MICHAEL HALTERMAN No. 8040 STATE OF CALIFORNIA

COUNTY SURVEYOR'S STATEMENT

This Corner Record was received

and examined and filed DEC 5 2022

Signed P.L.S. or ~~R.C.E.~~ No. 7010

Title ALAMEDA COUNTY SURVEYOR

County Surveyor's Comment

PROFESSIONAL LAND SURVEYOR D. IAN WILSON No. 7010 STATE OF CALIFORNIA

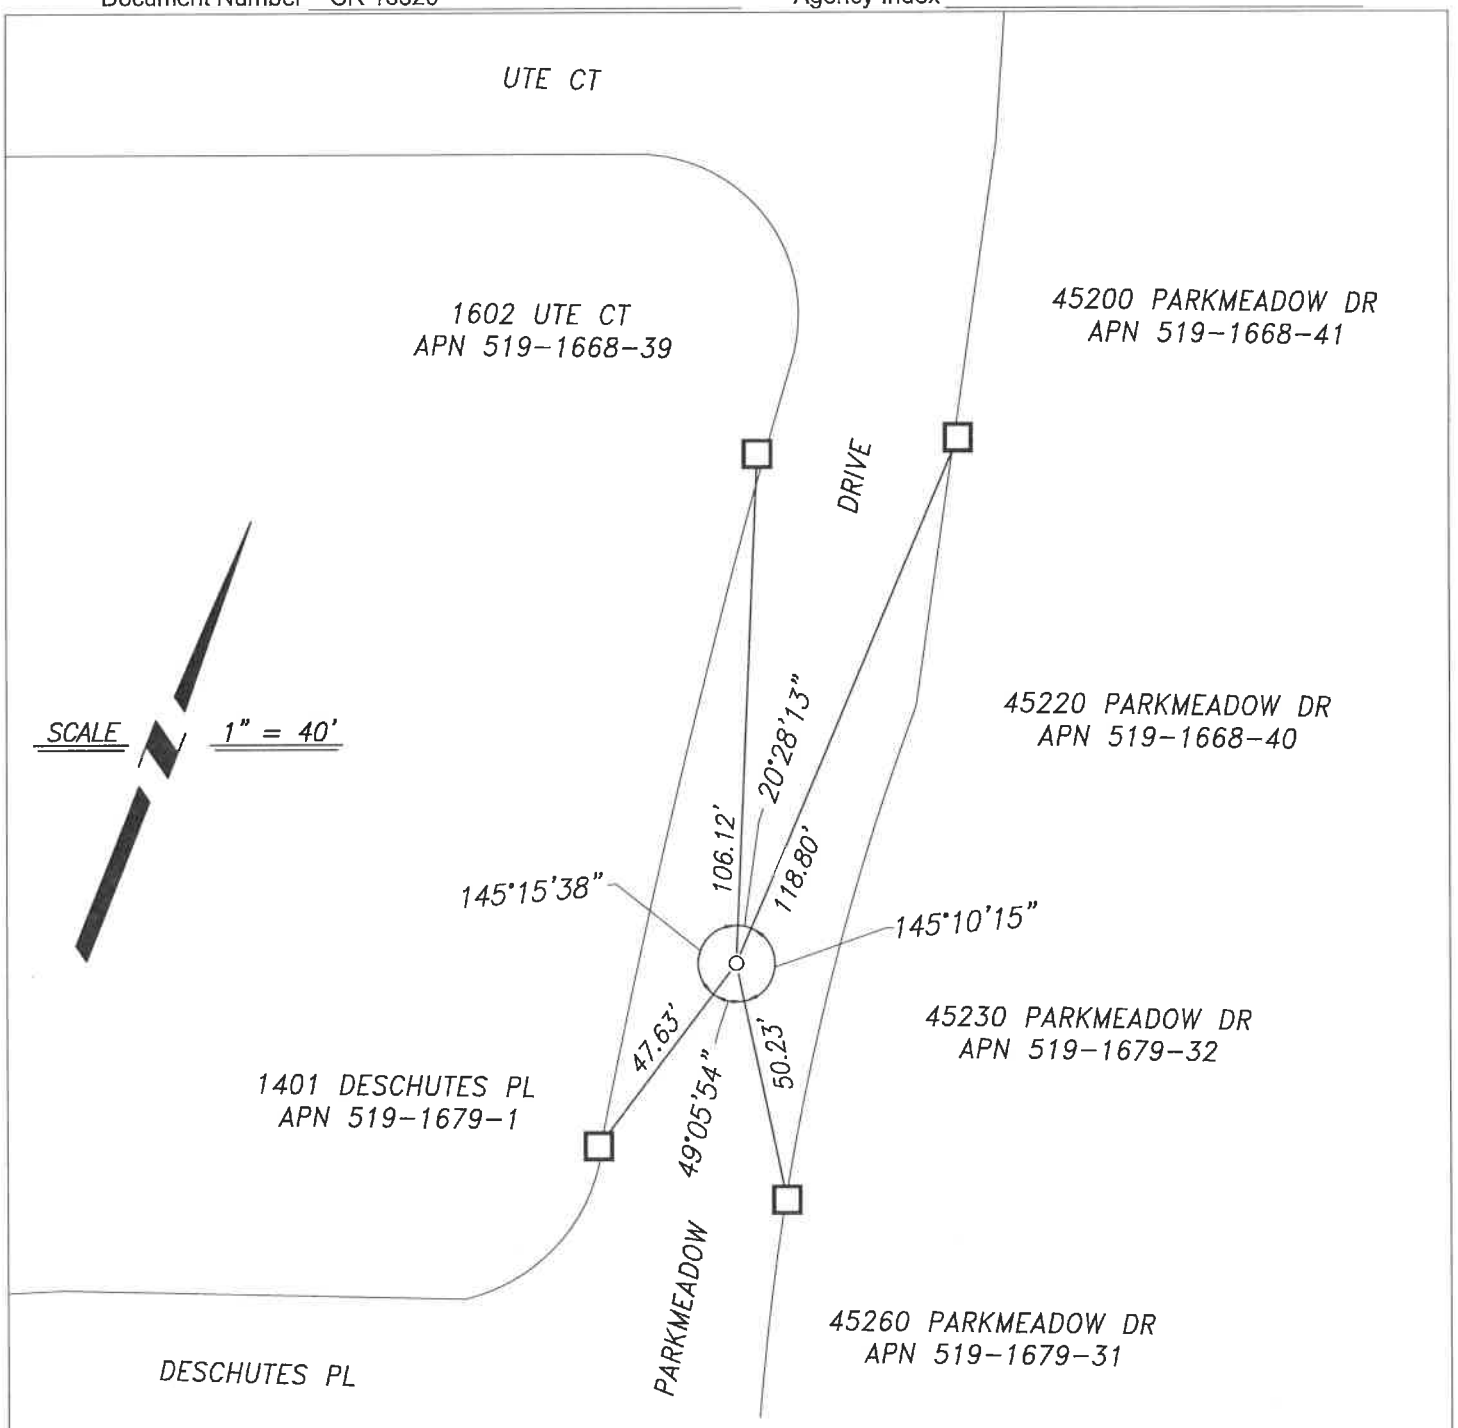

REFERENCE

(A) TRACT MAP 4009, TAMARA UNIT NO. 2, IN THE CITY OF FREMONT, FILED ON OCTOBER 30, 1978, IN BOOK 106 OF MAPS, PAGE 68, ALAMEDA COUNTY RECORDS.

(B) CORNER RECORD 16181, IN THE CITY OF FREMONT, FILED ON AUGUST 19, 2022, IN BOOK 148 OF CORNER RECORDS, PAGE 75, ALAMEDA COUNTY RECORDS.

LEGEND

○ SET MONUMENT, 3" BRASS DISK WITH PUNCH, IN MONUMENT WELL, STAMPED "PLS 8040"

□ FOUND CUT CROSS ON CONCRETE CURB AS REFERENCE POINT

NOTES

1. ALL REFERENCES ARE ALAMEDA COUNTY RECORDS