SL 8-8-84

PM35

**LEGEND**

- FD. I.P. TAGGED RCE 6923 PER 18 PM 97 AS NOTED.
- ANGLE BREAK IN PROPERTY LINE.
- SITE BOUNDARY LINE.
- SURVEY TIE LINE.
- R RECORD DATA PER 18 PM 97.
- M MEASURED DATA.
- CREEK.
- LINE PROLONGATION ONLY.

NOTE: THE SURVEY TIE LINES SHOWN HEREON ARE INTENDED TO CONTROL THE LOCATION OF THE NEW LOT LINE.

UNPLOTTABLE EASEMENTS:
629 O.R. 355 - ONE UTILITY ANCHOR
1854 O.R. 856-876 - ACCESS TO MORRO CK.

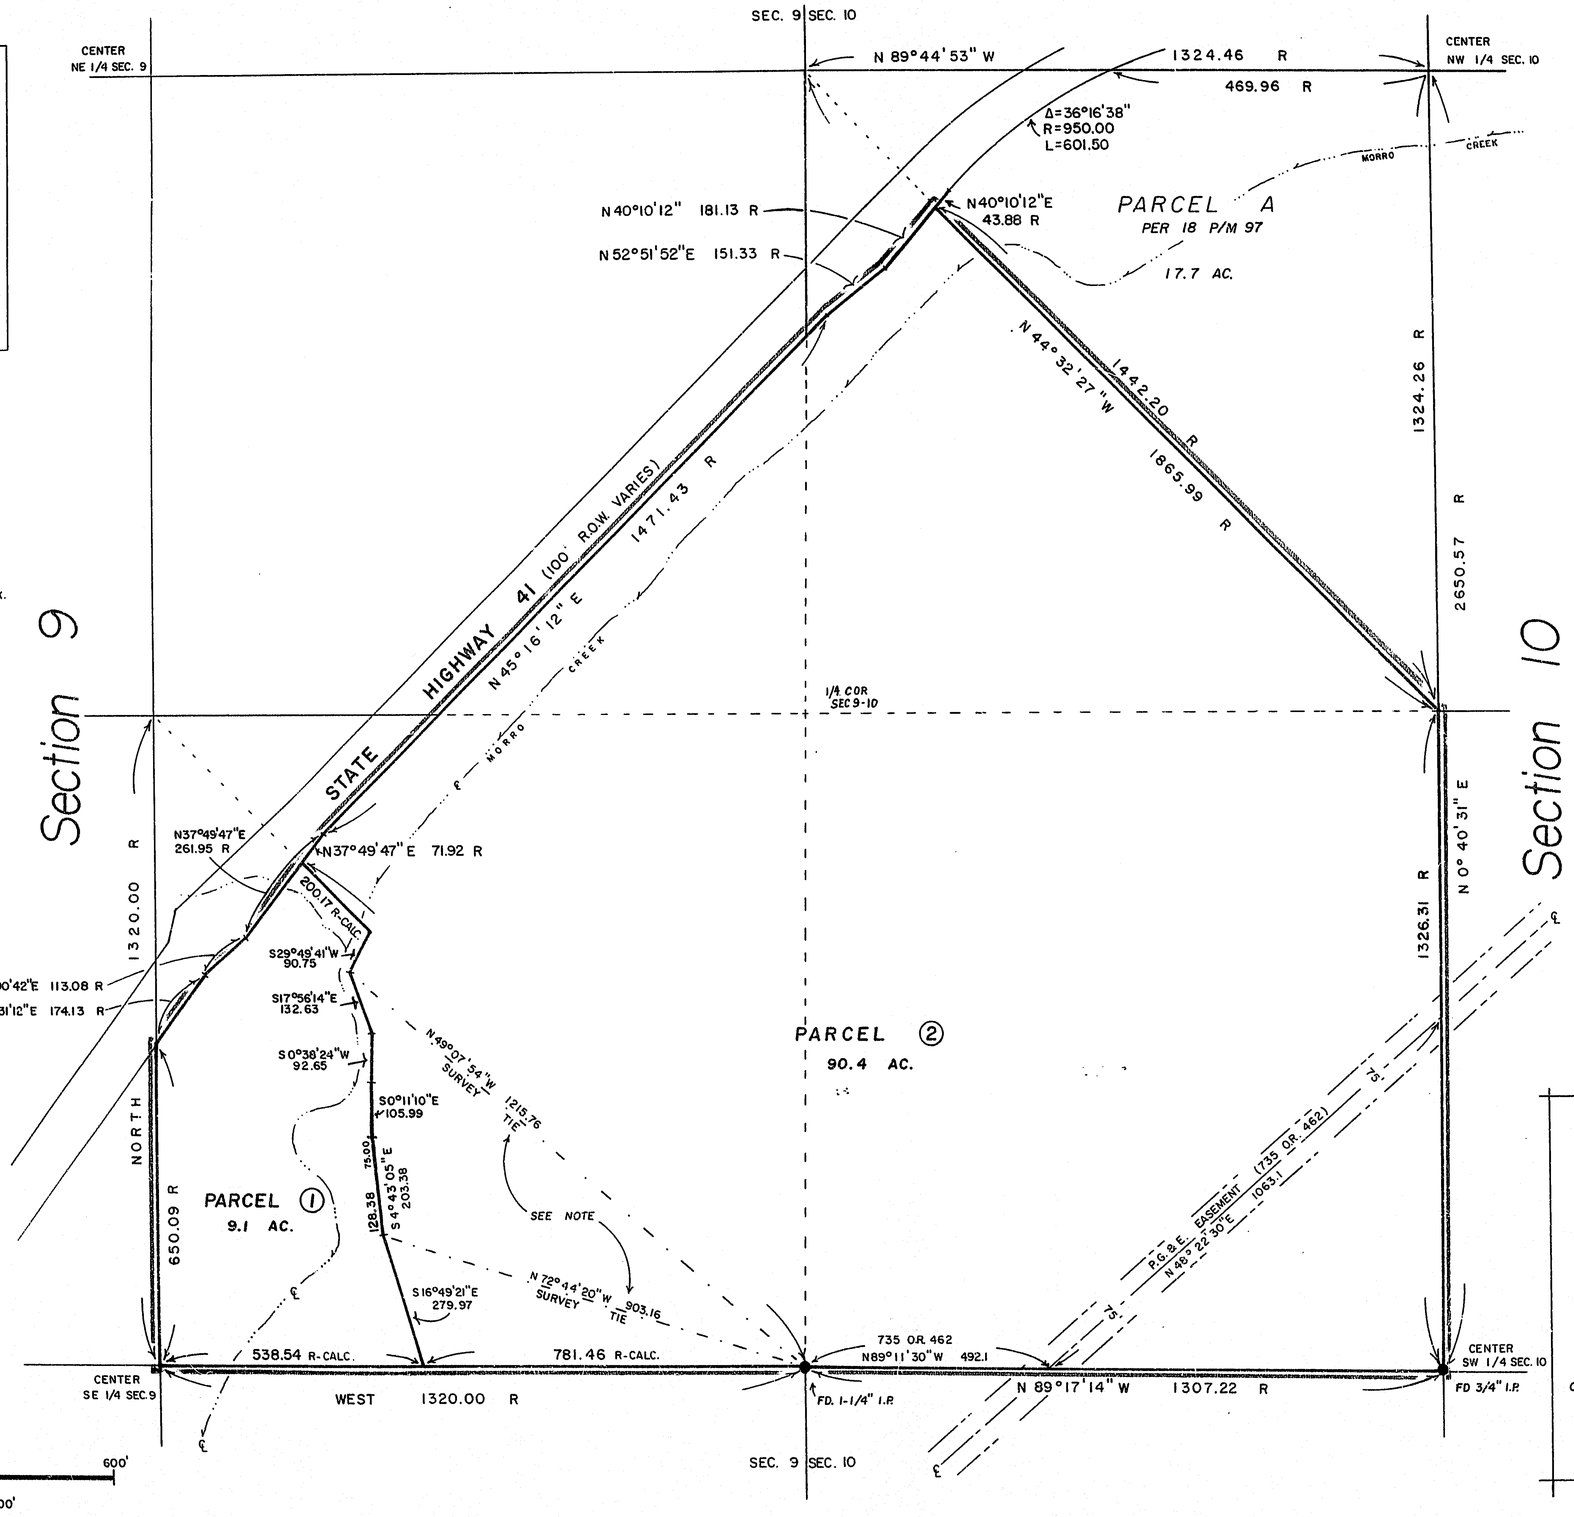


**PARCEL MAP**
**COAL 83-154**
OF PARCELS B & C
of
18 PM 97

LOCATED IN PORTIONS OF
SEC. 9 & 10
T 29 S, R 11 E, MDBM
SAN LUIS OBISPO COUNTY, CALIF.

CONTRACT SURVEY & DESIGN, INC. 860 WALNUT ST.
SAN LUIS OBISPO, CALIFORNIA 93401
(805) 544-7407

AUGUST 1983

SHEET 2 OF 2 SHEETS

CSD 83-0610

TICOR 133900-RCT

WK.